TOSCA

An opera in three acts by Giacomo Puccini

Libretto by Luigi Illica and Giuseppe Giacosa

Original Production 2026



Richard Hubert Smith

CREATIVE TEAM

Director: Ted Huffman
Set Designer: Nadja Sofie Eller
Costume Designer: Astrid Klein
Lighting Designer: D M Wood

CHORUS BREAKDOWN

11 Sopranos
9 Mezzos
10 Tenors
10 Basses
20 Singing Children (+2 rotating covers)
2 Shepherd Boys (rotating/covering role)

TECHNICAL PERSONNEL

12 Stage Crew
3 Automation Crew
6 Stage Managers
5 Lighting Crew (4 on stage, 1 board op)
0 Follow Spots
3-5 Sound Technicians
11 Wigs, Hair and Make-Up
2 Running Wardrobe
7 Dressers

SPECIAL EFFECTS

Smoke
Blank firing pistols
Cannon sound effects
Sampler for bells
Amplification for shepherd boy
On stage speakers

TRANSPORT

7 High Cube Containers or
7 Megacube Trailers










Sam Stephenson

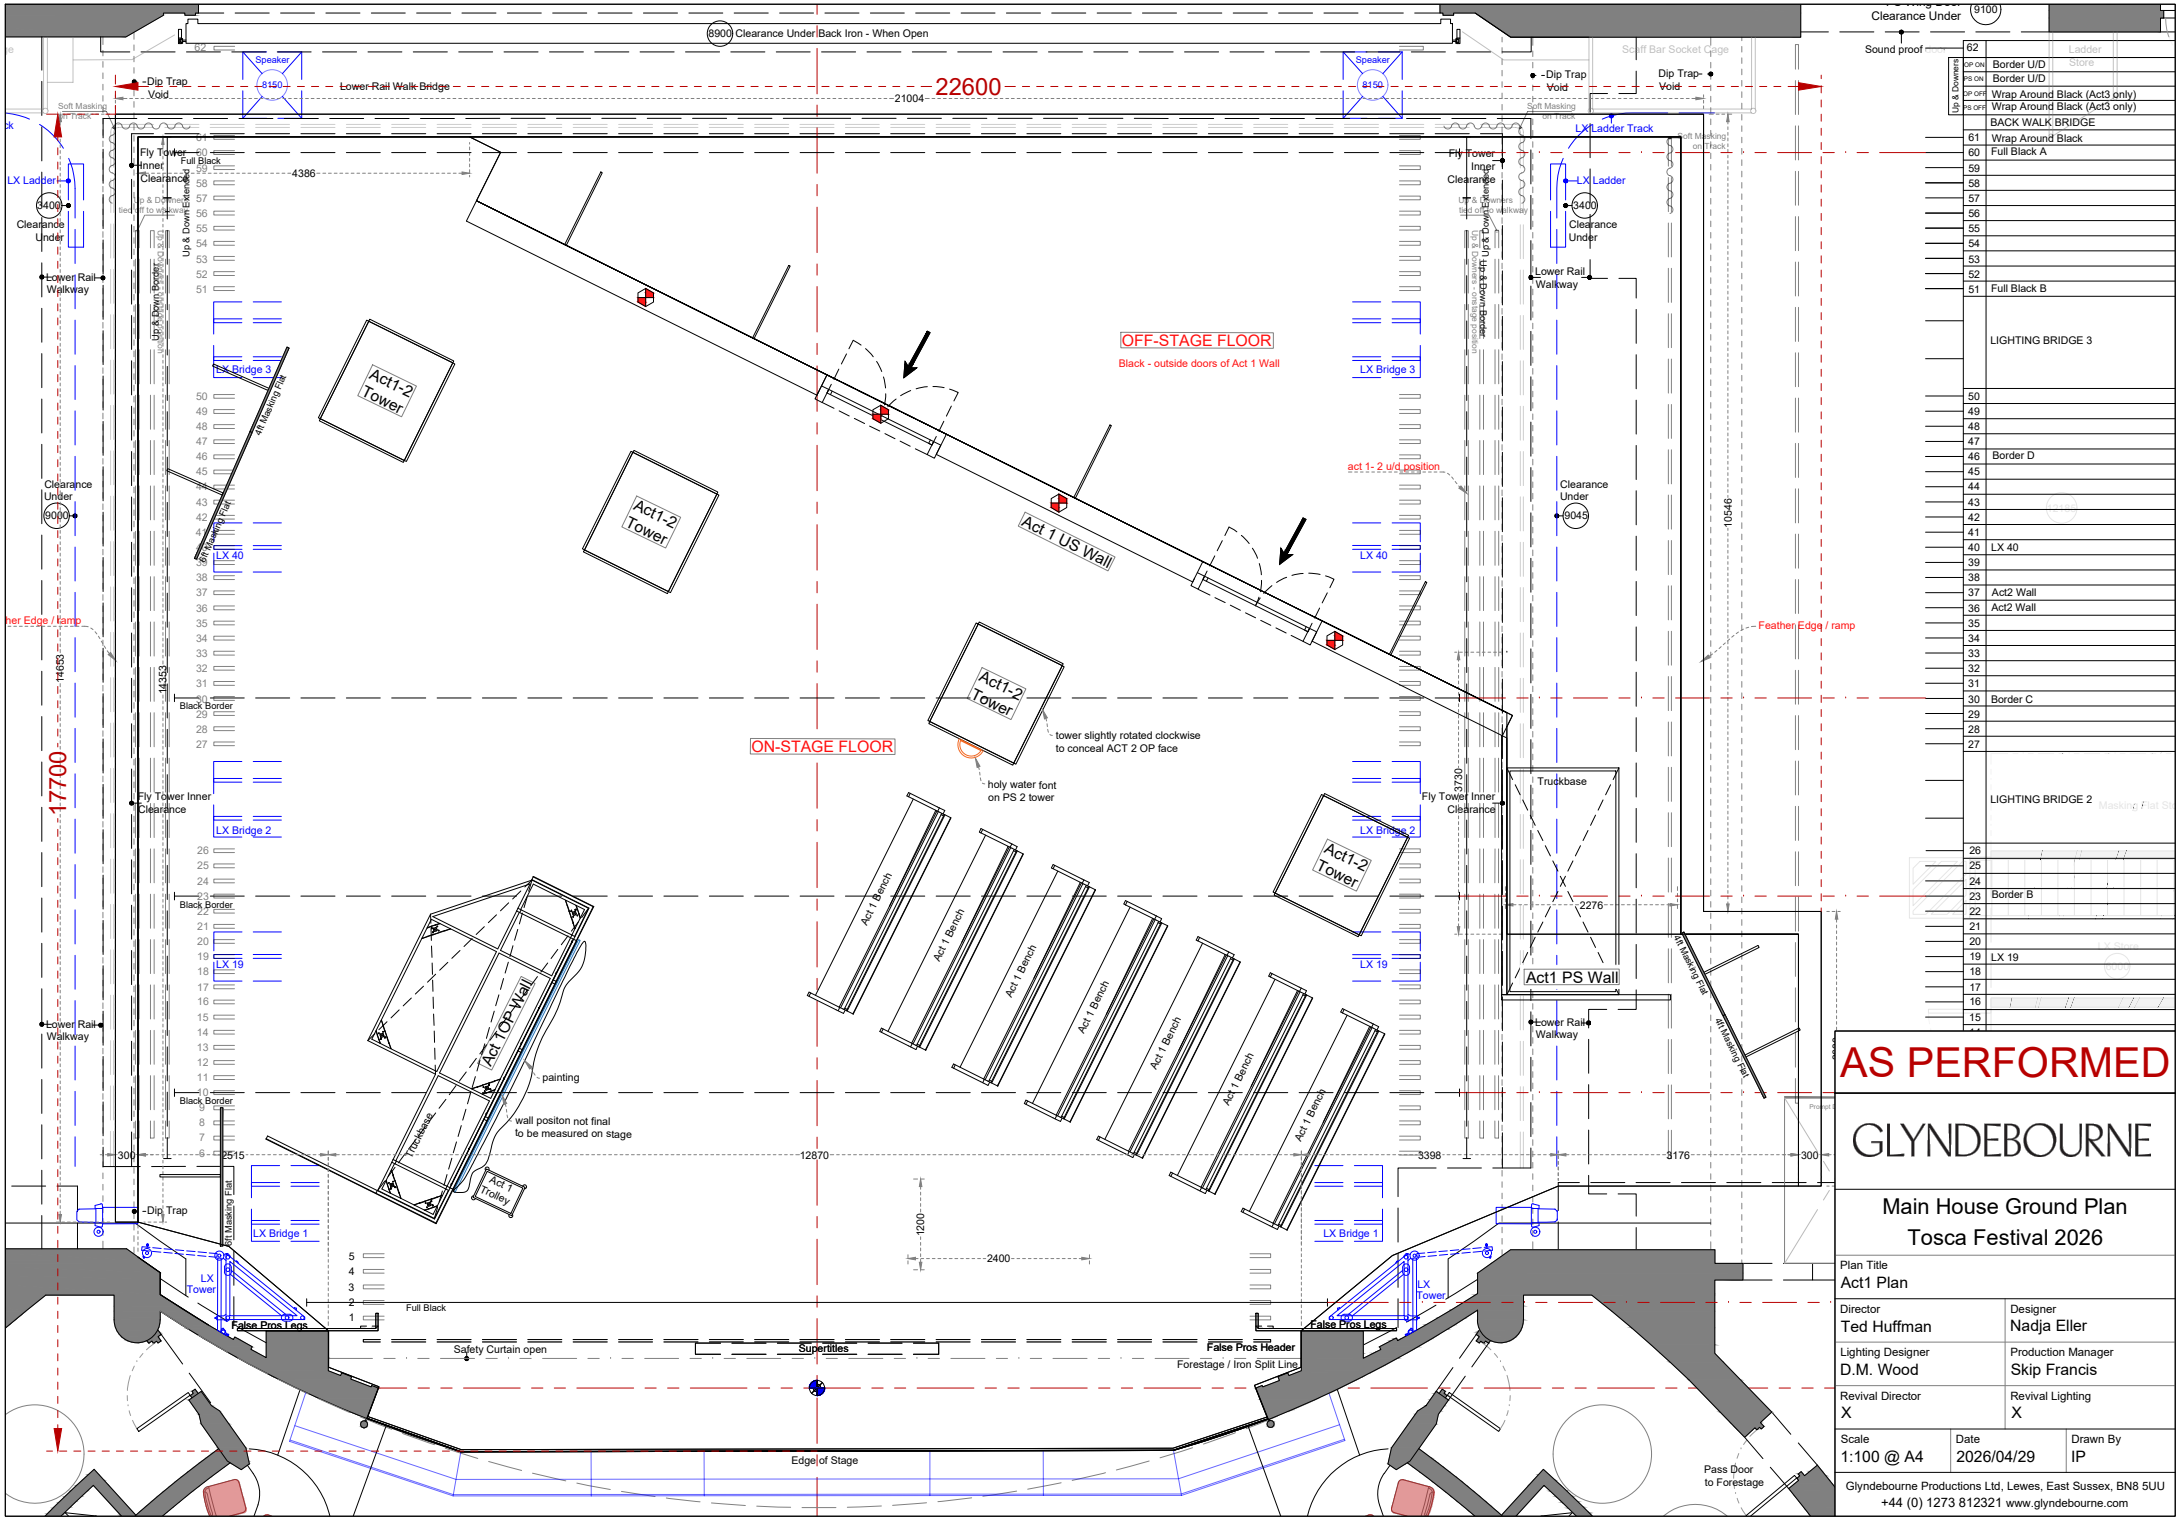


AS PERFORMED

GLYNDEBOURNE

Main House Ground Plan
Tosca Festival 2026

Plan Title	Act1 Plan
Director	Ted Huffman
Designer	Nadja Eller
Lighting Designer	D.M. Wood
Production Manager	Skip Francis
Revival Director	X
Revival Lighting	X
Scale	1:100 @ A4
Date	2026/04/29
Drawn By	IP

Glyndebourne Productions Ltd, Lewes, East Sussex, BN8 5UU
+44 (0) 1273 812321 www.glyndebourne.com

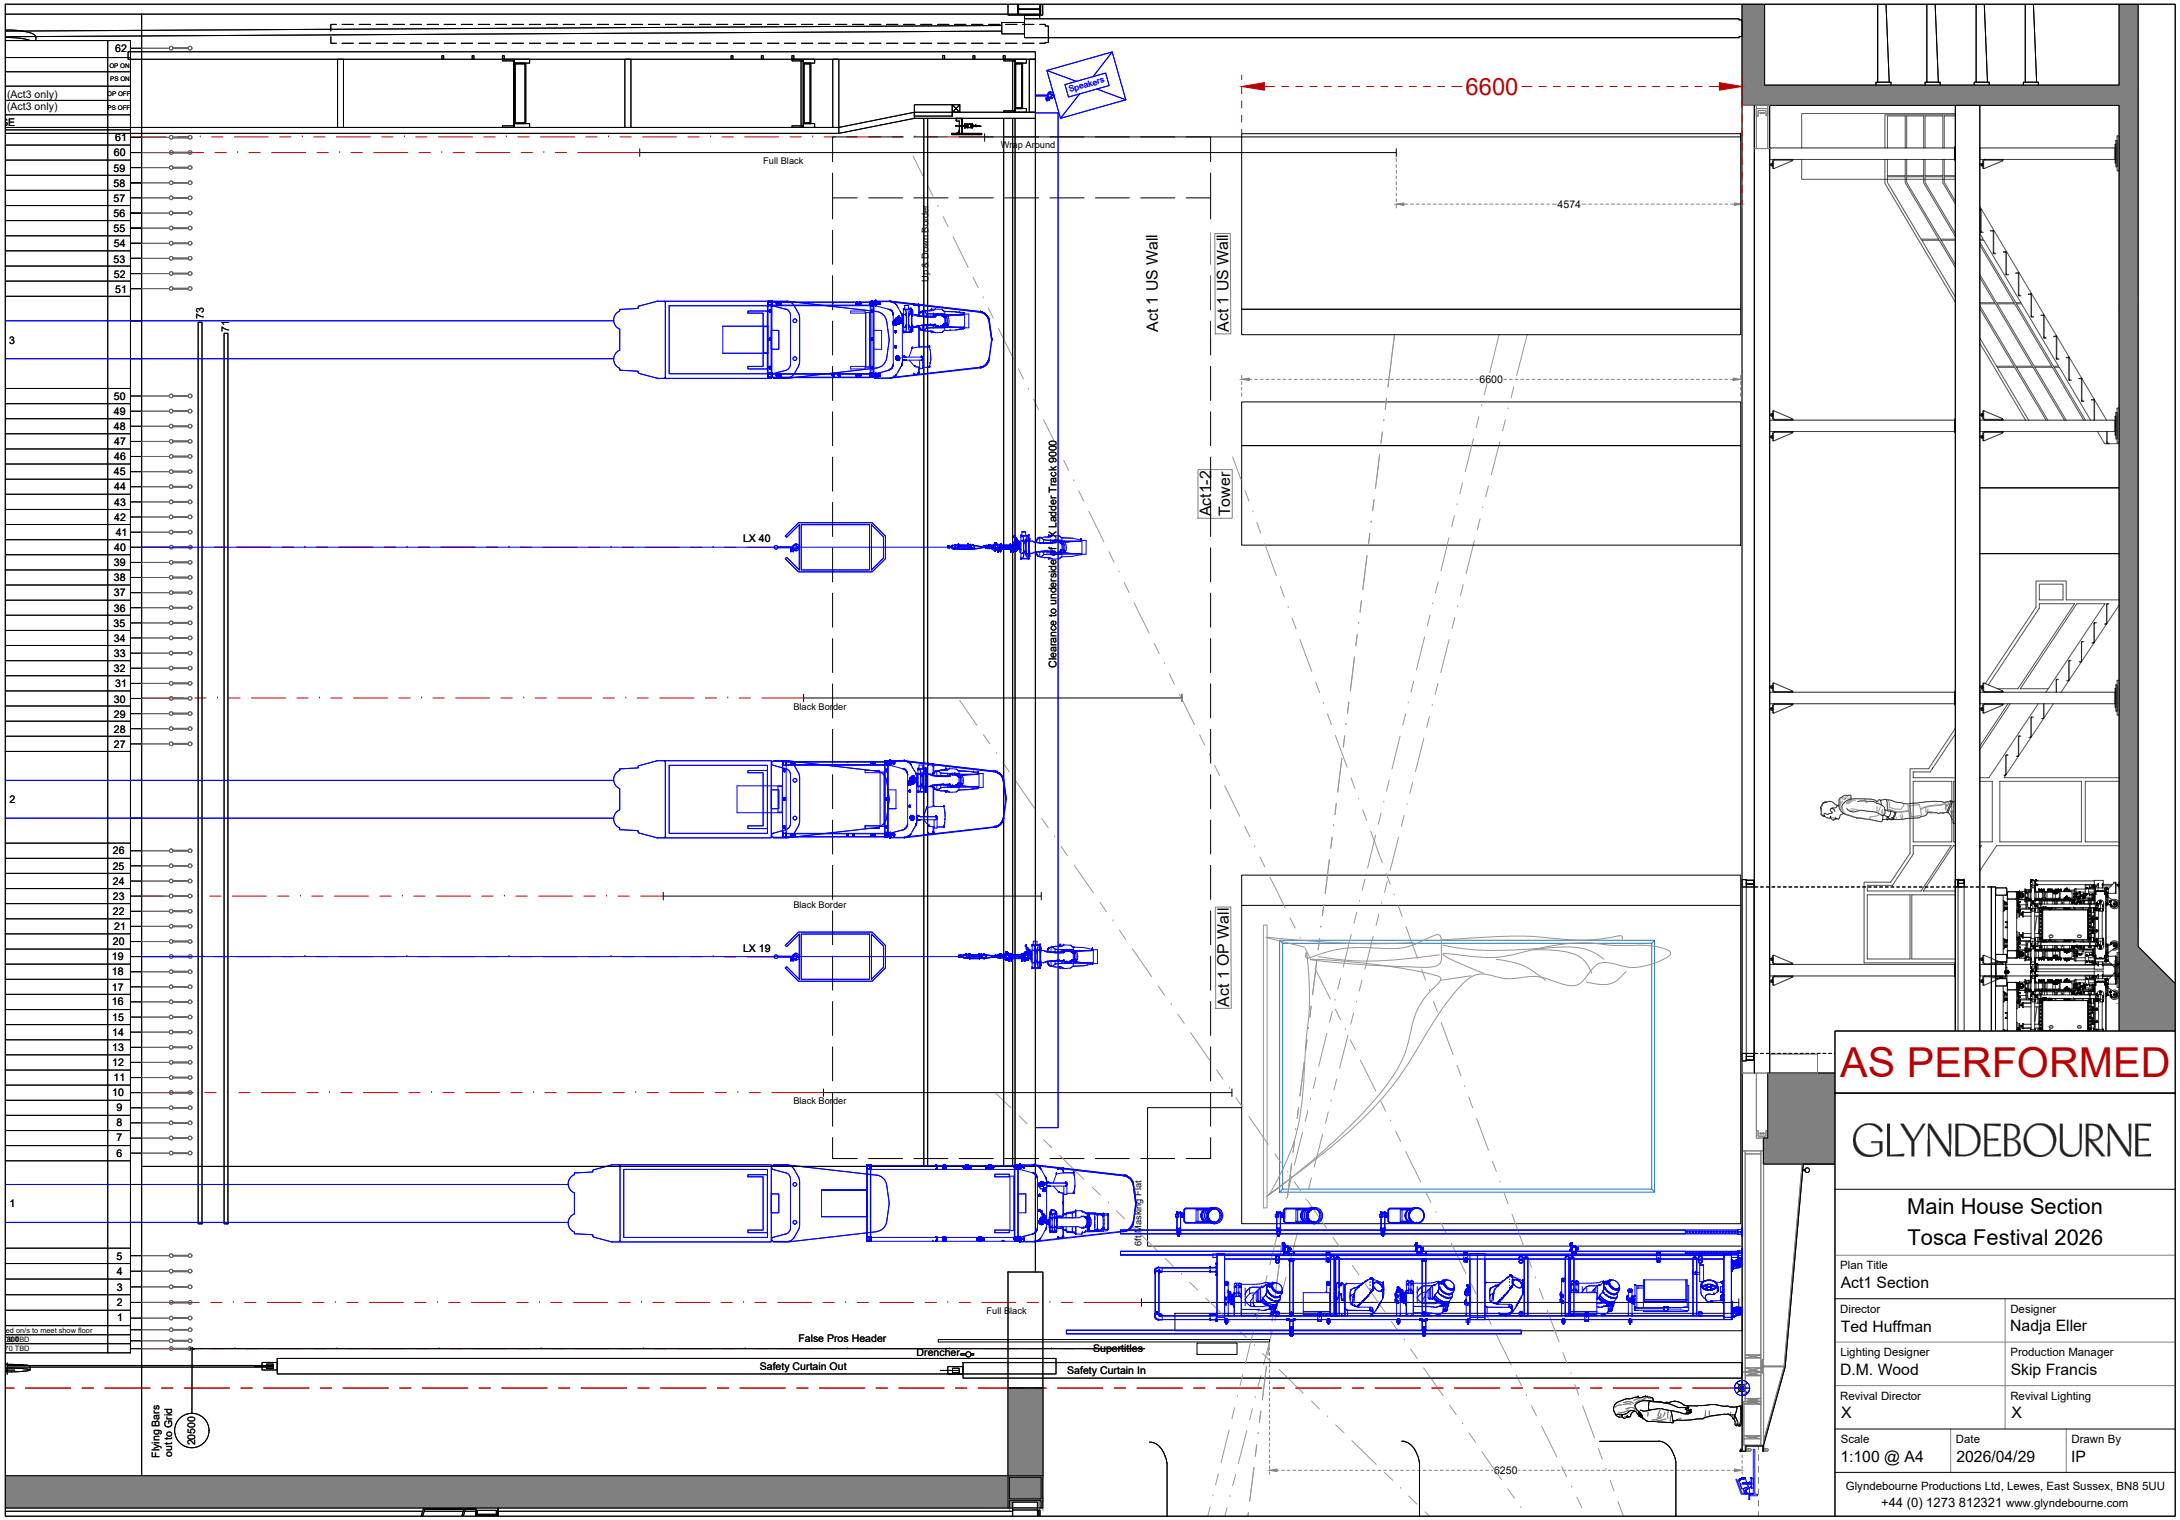


AS PERFORMED

GLYNDEBOURNE

Main House Section
Tosca Festival 2026

Plan Title: Act1 Section	
Director: Ted Huffman	Designer: Nadja Eller
Lighting Designer: D.M. Wood	Production Manager: Skip Francis
Revival Director: X	Revival Lighting: X
Scale: 1:100 @ A4	Date: 2026/04/29
Drawn By: IP	

Glyndebourne Productions Ltd, Lewes, East Sussex, BN8 5UU
+44 (0) 1273 812321 www.glyndebourne.com

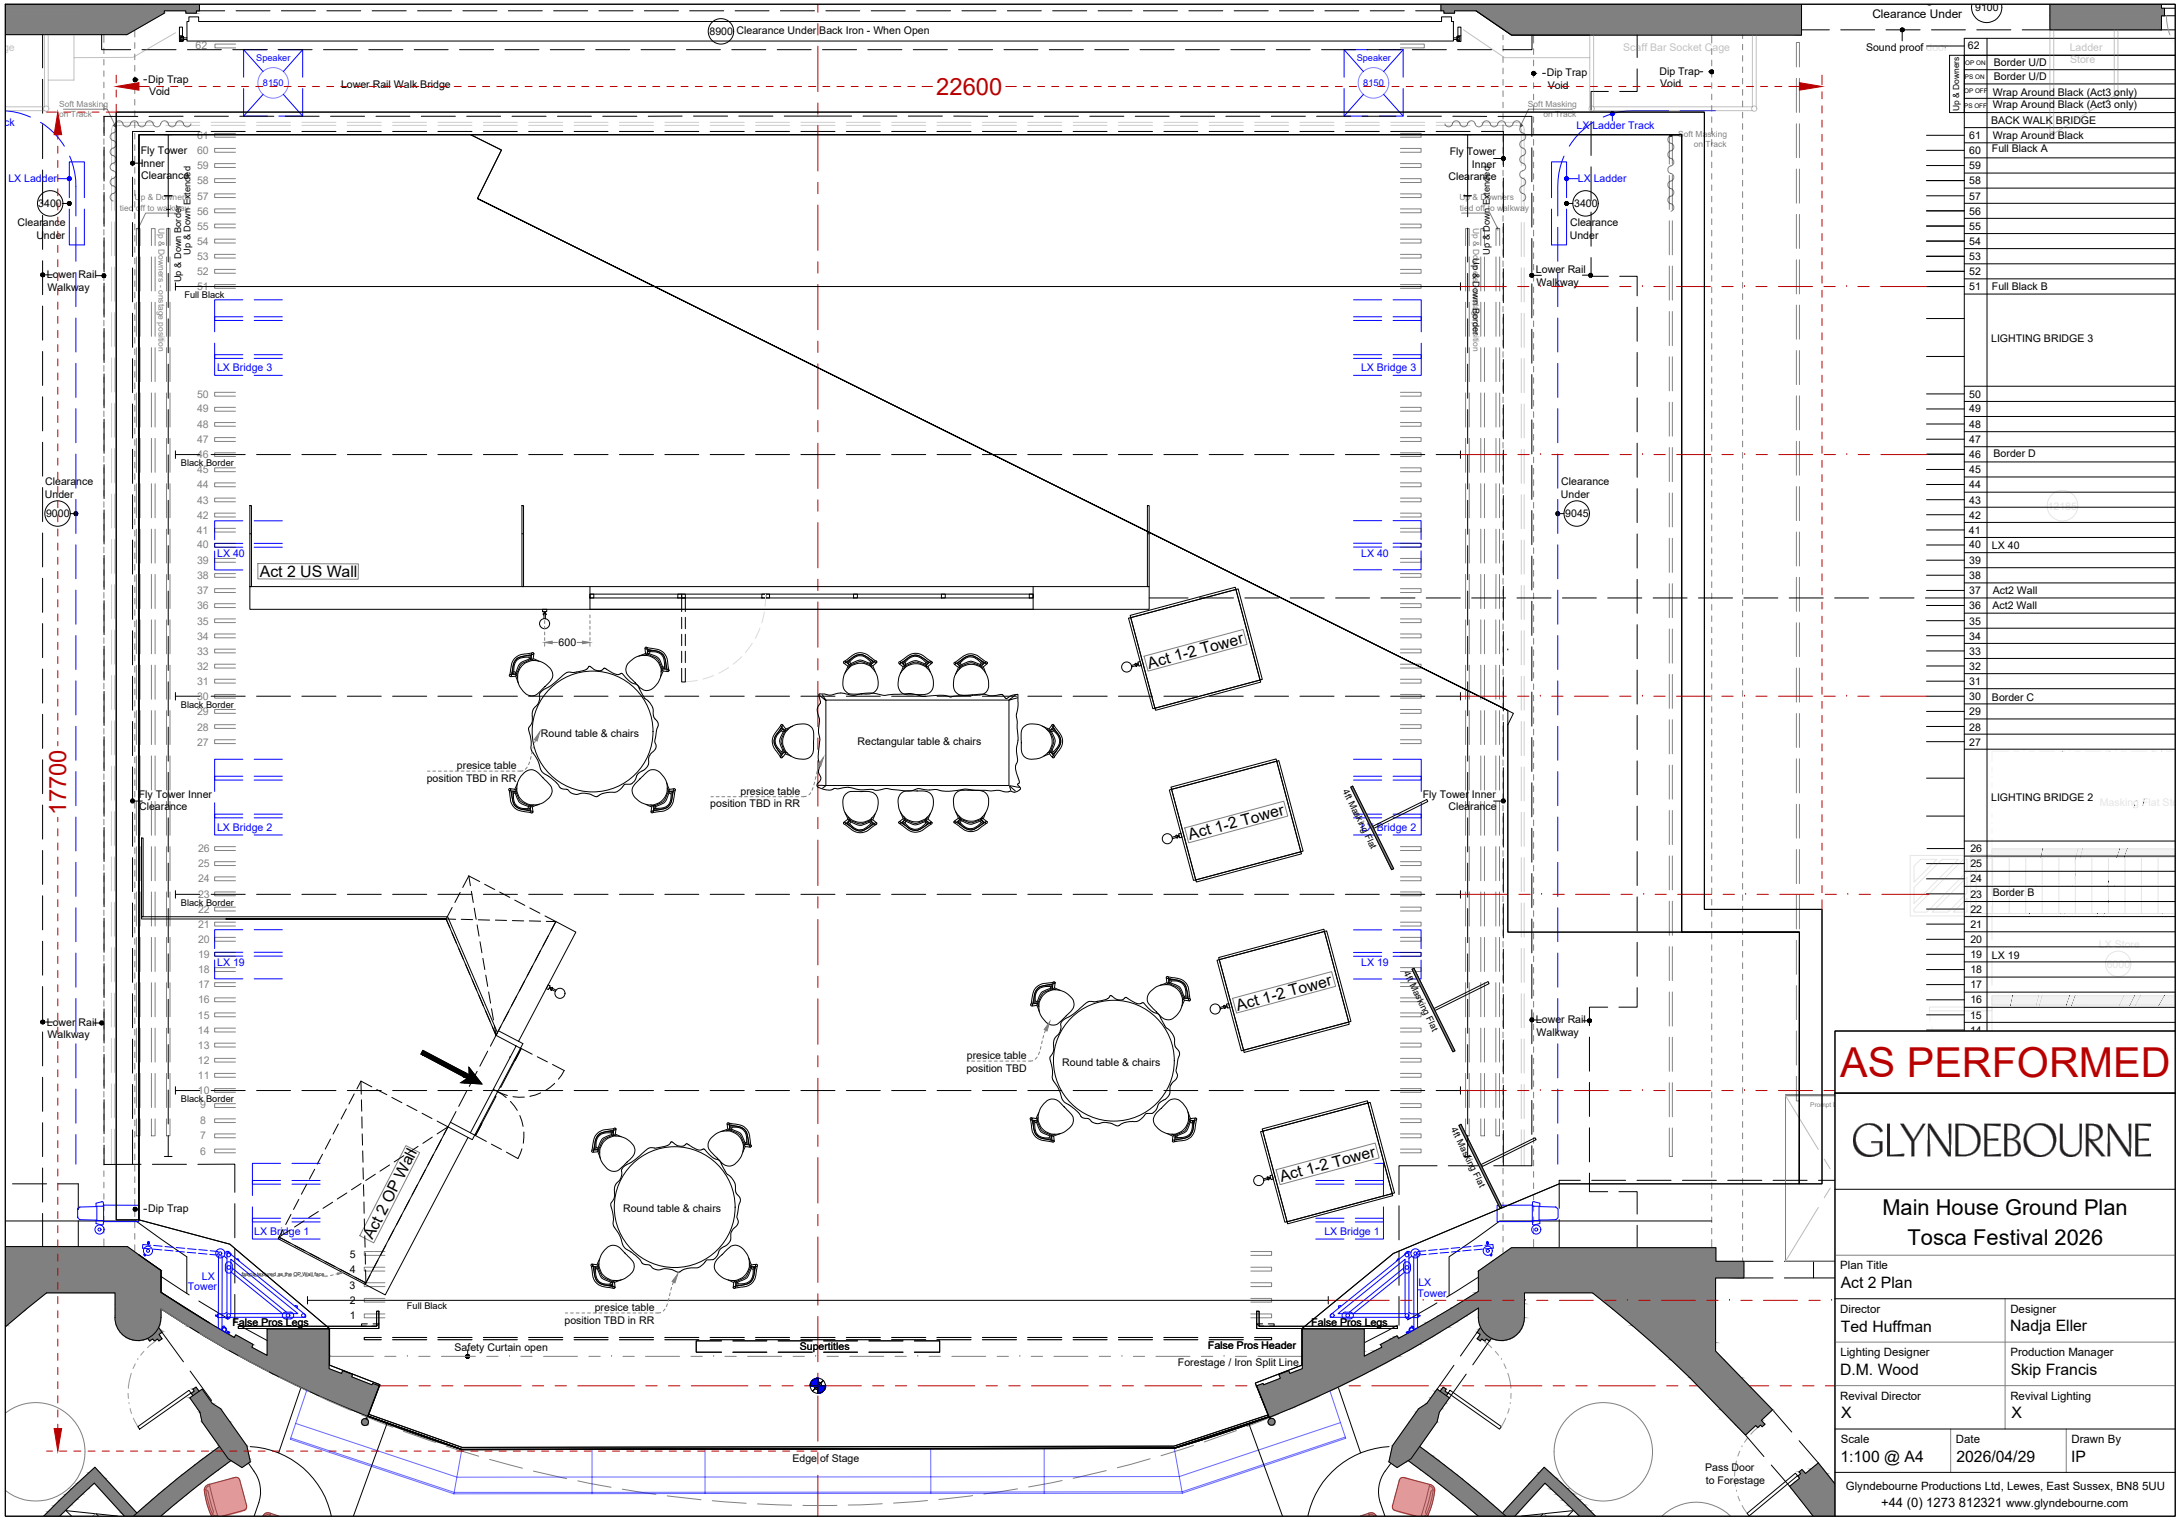


AS PERFORMED

GLYNDEBOURNE

Main House Ground Plan
Tosca Festival 2026

Plan Title	Act 2 Plan
Director	Ted Huffman
Designer	Nadja Eller
Lighting Designer	D.M. Wood
Production Manager	Skip Francis
Revival Director	X
Revival Lighting	X
Scale	1:100 @ A4
Date	2026/04/29
Drawn By	IP

Glyndebourne Productions Ltd, Lewes, East Sussex, BN8 5UU
+44 (0) 1273 812321 www.glyndebourne.com

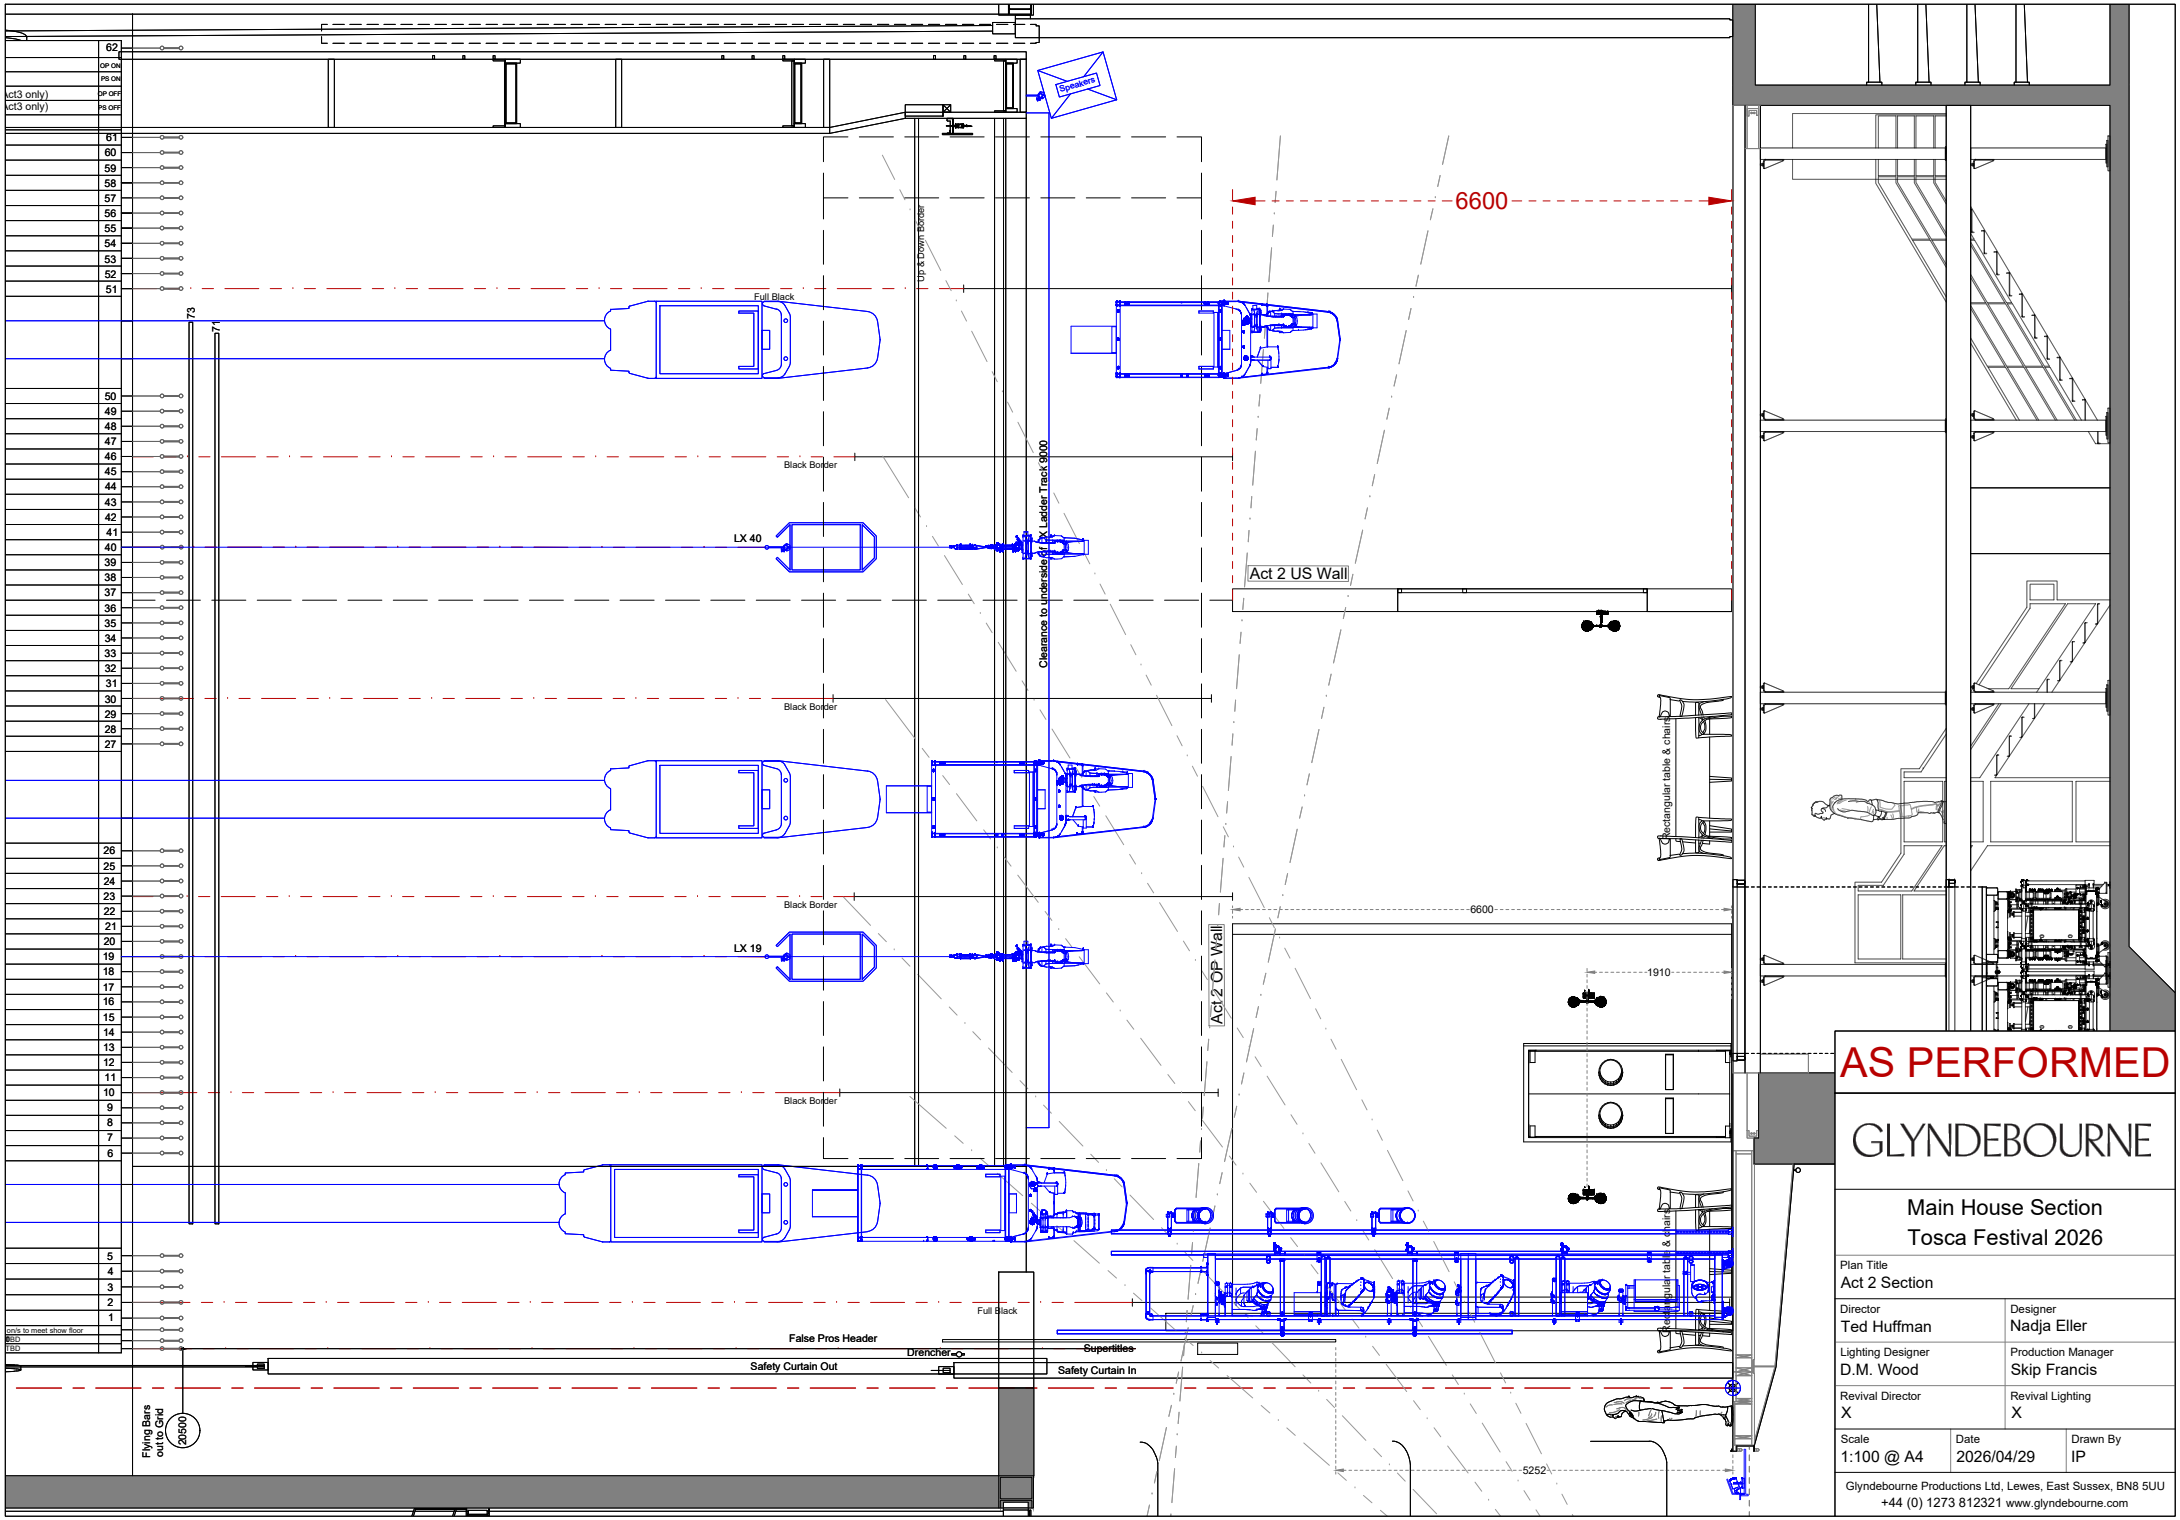


AS PERFORMED

GLYNDEBOURNE

Main House Section
Tosca Festival 2026

Plan Title Act 2 Section	
Director Ted Huffman	Designer Nadja Eller
Lighting Designer D.M. Wood	Production Manager Skip Francis
Revival Director X	Revival Lighting X
Scale 1:100 @ A4	Date 2026/04/29
	Drawn By IP

Glyndebourne Productions Ltd, Lewes, East Sussex, BN8 5UU
+44 (0) 1273 812321 www.glyndebourne.com

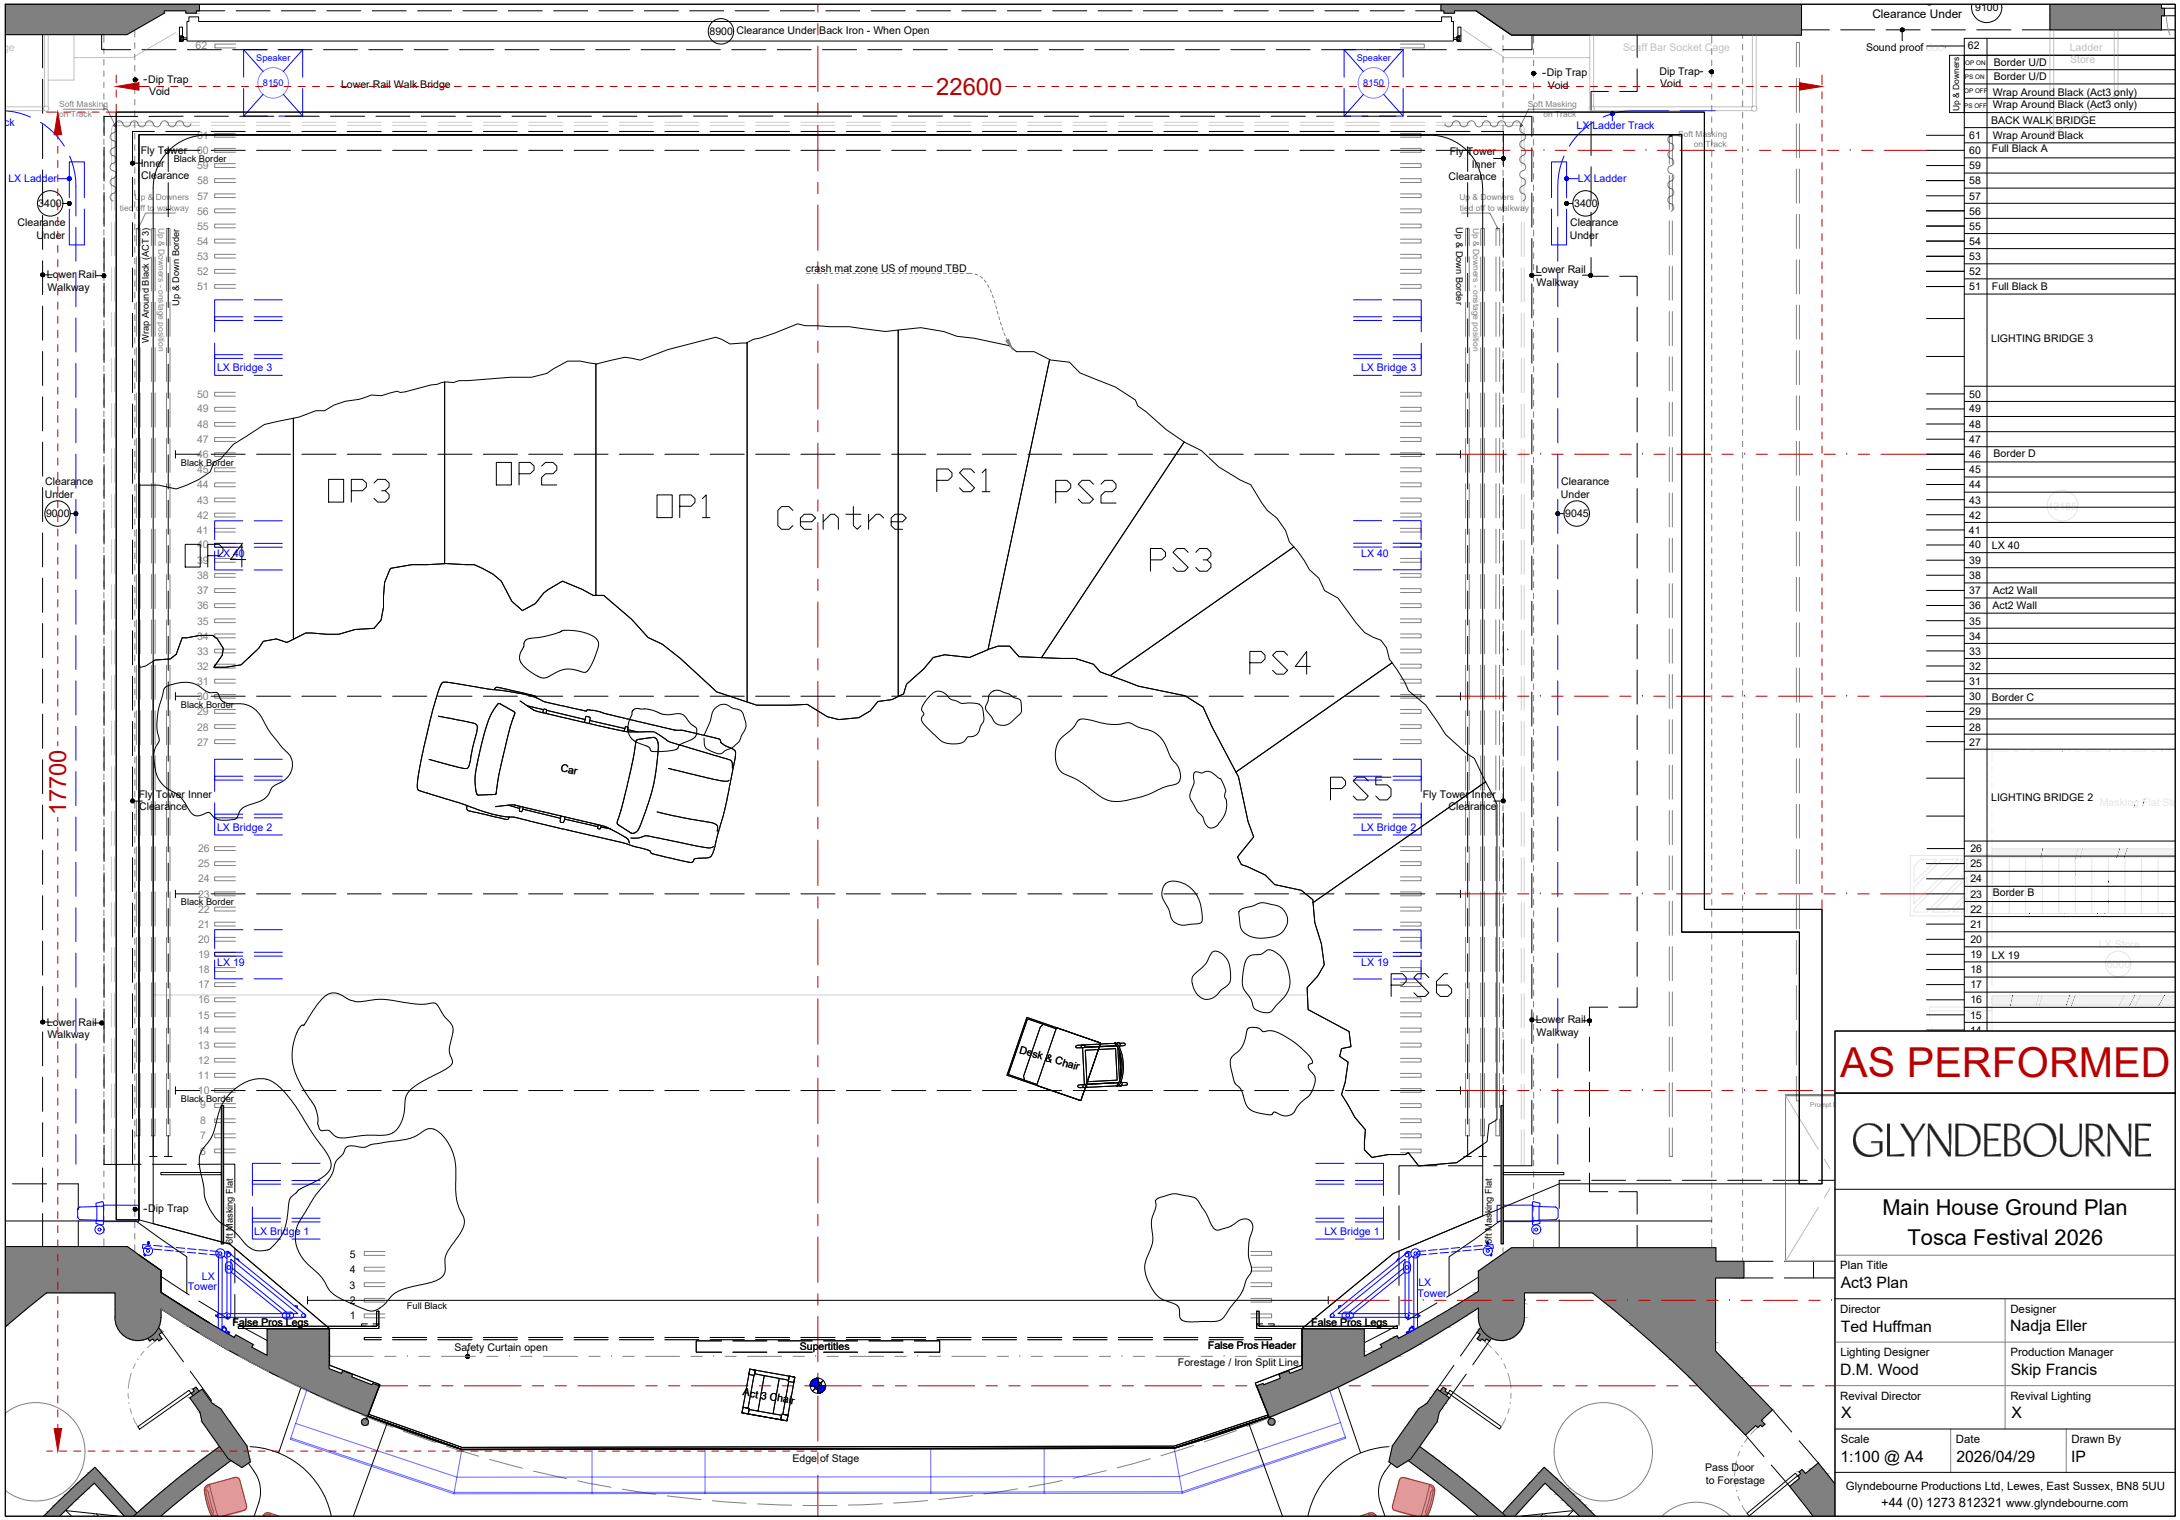


AS PERFORMED

GLYNDEBOURNE

Main House Ground Plan
Tosca Festival 2026

Plan Title	Act3 Plan
Director	Ted Huffman
Designer	Nadja Eller
Lighting Designer	D.M. Wood
Production Manager	Skip Francis
Revival Director	X
Revival Lighting	X
Scale	1:100 @ A4
Date	2026/04/29
Drawn By	IP

Glyndebourne Productions Ltd, Lewes, East Sussex, BN8 5UU
+44 (0) 1273 812321 www.glyndebourne.com

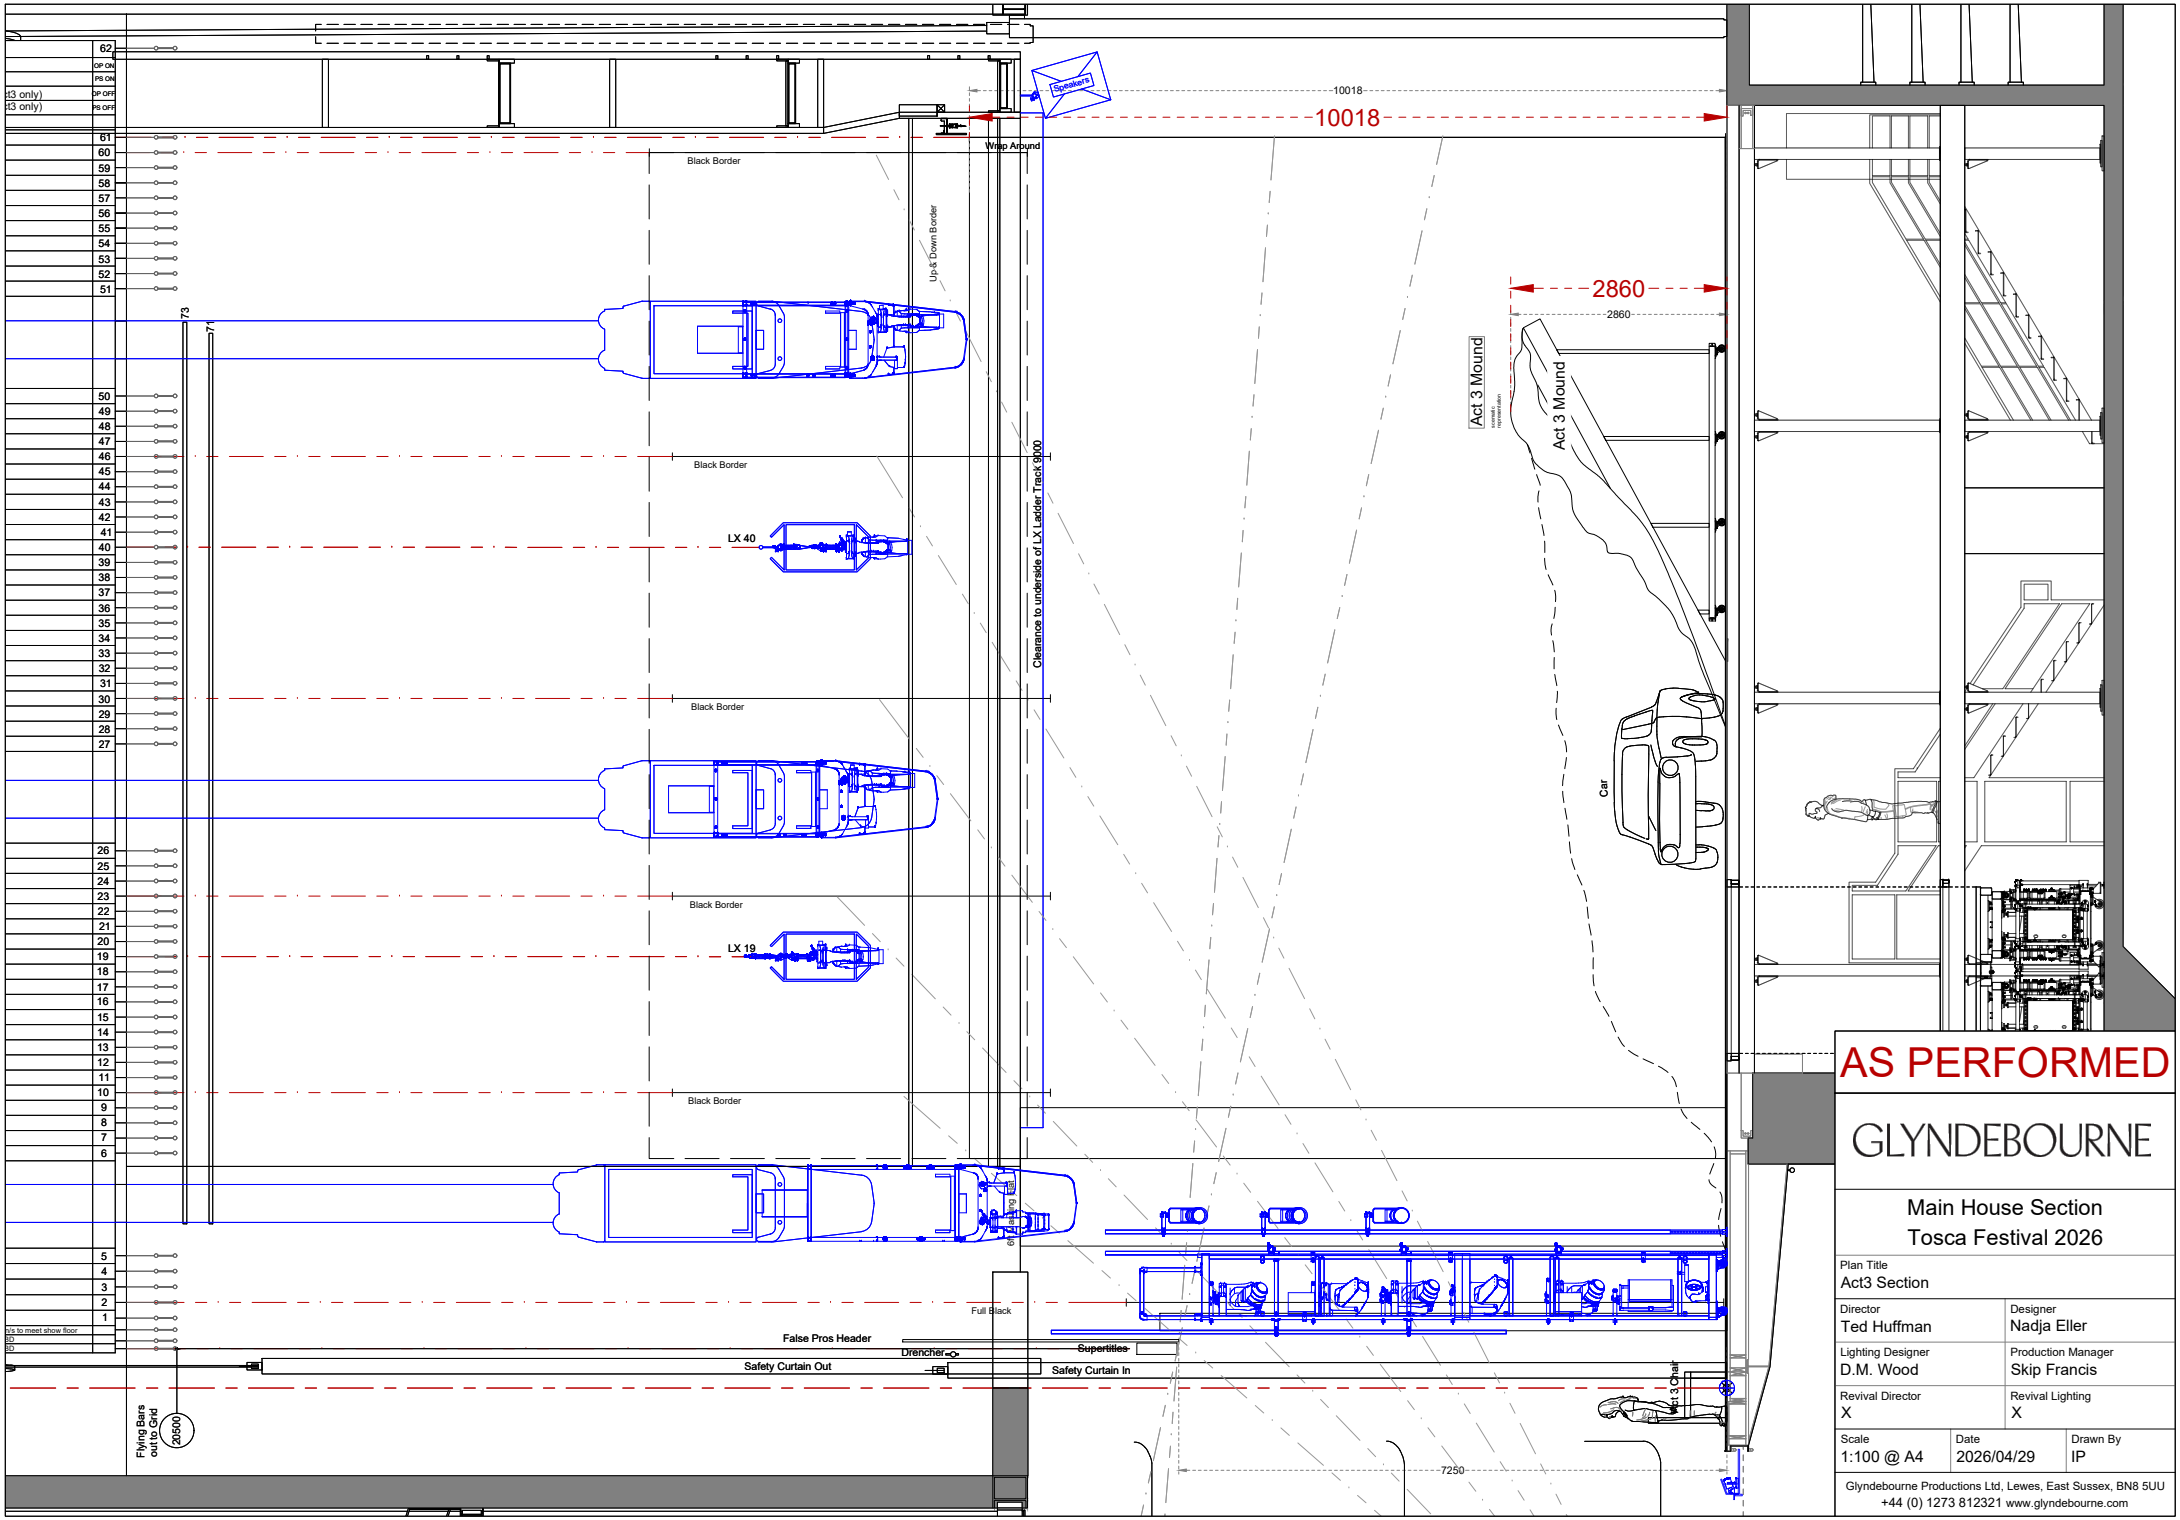
AS PERFORMED
GLYNDEBOURNE
Main House Section
Tosca Festival 2026
Plan Title
Act3 Section
Director
Ted Huffman
Designer
Nadja Eller
Lighting Designer
D.M. Wood
Production Manager
Skip Francis
Revival Director
X
Revival Lighting
X
Scale
1:100 @ A4
Date
2026/04/29
Drawn By
IP
Glyndebourne Productions Ltd, Lewes, East Sussex, BN8 5UU
+44 (0) 1273 812321 www.glyndebourne.com
10018
2860
Act 3 Mound
Car
Act 3 Chair
Black Border
LX 40
LX 19
Wrap Around
Up & Down Border
Clearance to underside of LX Ladder Track 9000
Full Black
False Pros Header
Drencher
Safety Curtain Out
Safety Curtain In
Supertitles
Flying Bars out to Grid
2050
7250